A.L. FRANKS ENGINEERING

319 West Oak Street
El Dorado, AR 71730
PHONE 870.444.5160 • FAX 870.444.5161

ADDENDUM NO. 1

TO: ALL PLAN HOLDERS

RE: Lake Village TAP Sidewalks LAK-01-25

ADDENDUM DATE: October 28, 2026

The Plans, Specifications and Contract Documents for the above-mentioned project are hereby modified as follows:

1. Bid Proposal Revision-Remove and Replace the bid proposal with the updated version, attached.
2. Plans Revision-Remove and Replace plans with the updated version, attached.

ADDENDUM NO.1 ISSUED BY:

A.L. FRANKS ENGINEERING

Cody Stringer, P.E.
Project Manager



10/28/2026

LAKE VILLAGE RODNEY ANGEL SPORTS COMPLEX SIDEWALKS (TAP-24)(S)

LAKE VILLAGE, ARKANSAS
LAK-01-25

BID PROPOSAL

ITEM	QTY	UNIT	DESCRIPTION		
1	1	L.S.	Mobilization including preparatory work and operations, including but not limited to, movement of personnel, equipment, supplies, and incidentals to the project site for the lump sum price of		$ _____
2	1	L.S.	Removal and disposal of concrete sidewalks, and brush including as shown on the plans for the lump sum price of	$ _____	$ _____

_____ Dollars and
_____ Cents/L.S.

BID PROPOSAL CONTINUED

ITEM	QTY	UNIT	DESCRIPTION	UNIT PRICE	TOTAL PRICE
3	64	S.F.	Furnish and Install Traffic Control Devices, (4 Road Work Signs Total) including but not limited to, installing, maintaining, moving from one location to another and removing traffic control devices according to the plans and specifications for the unit price of _____ Dollars and _____ Cents/S.F.	$	
4	5,550	S.F.	Concrete flatwork 4" thick including any paving sand, reinforcement, Etc. per specifications for the unit price of _____	$	$

INUED

A.L. FRANKS ENGINEERING

ITEM	QTY	UNIT	DESCRIPTION	UNIT PRICE	TOTAL PRICE
5	6,400	S.F.	Grade and Seed or sod sidewalk area per the plans and specifications for the unit price of _____ Dollars and _____ Cents/S.F.	$ _____	
6	6	E.A.	Furnish and install 6' concrete parking car stops per the plans and specifications for the unit price of _____ Doll _____ C		$ _____
7	1	L.S.	Final grading and cut/fill as directe around the sidewalk for finishe stabilization per the plans ar unit price of _____ nd _____ /L.S.	$ _____	$ _____
			ID OF ITEMS 1-7		$ _____

NOTES

1) Submission of the completed idence to the Owner that the Contractor fully and clearly understands the con ictions and materials required to complete the work.

2) Items required but not specific Proposal shall be included in other items.

3) Time required to complete base c __120___ calendar days.

A.L. FRANKS ENGINEERING

LAKE VILLAGE RODNEY ANGEL SPORTS COMPLEX SIDEWALKS (TA[illegible]24) (S)


JOB NO. 02083[illegible]

F.A.P. NO. TAPR[illegible])

INDEX TO SHEETS

DESCRIPTION	SHEET NO.
COVER	1
GENERAL NOTES	2
DEMO PLANS	3
PROJECT OVERVIEW	4
SITE PLAN SIDEWALK 1 STA 0+16–2+50	5
SITE PLAN SIDEWALK 1 STA 2+50–4+06	6
SITE PLAN SIDEWALK 2 STA 5+00–7+50	7
SITE PLAN SIDEWALK 2 STA 7+50–8+27	8
OVERALL EXTENSIONS A–E	9
SITE PLAN EXTENSION 'A' 10+00–10+42	10
SITE PLAN EXTENSION 'B' 11+00–11+34 AND 12+00–12+18	11
SITE PLAN EXTENSION 'C' 13+00–13+53 AND 14+00–14+21	12
SITE PLAN EXTENSION 'D' 15+00–15+50 AND 16+00–16+39	13
SITE PLAN EXTENSION 'E' 17+00–17+94	14
DETAILS	15

VICINITY MAP

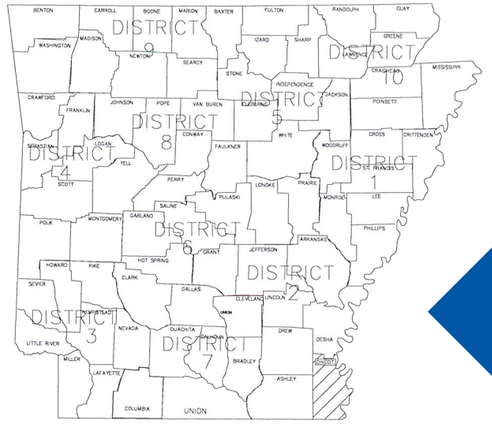

ARK. HWY. DIST. NO. 7



210 MAIN ST,
LAKE VILLAGE, ARKANSAS
PH: (870)–256–2228

APPROVED BY:
CITY OF LAKE VILLAGE, ARKANSAS

CALL BEFORE YOU DIG 1-800-482-8998 ARKANSAS ONE-CALL SYSTEM

BEFORE CONSTRUCTION BEGINS
GIVE 48 HOURS NOTICE
FOR UNDERGROUND UTILITY LOCATIONS
CALL: THE ARKANSAS ONE-CALL SYSTEM 1-800-482-8998

SUBMITTED BY:

A.L. FRANKS ENGINEERING

CERTIFICATE OF AUTHORIZATION
A.L. FRANKS ENGINEERING, INC.
NO. 1681
ARKANSAS ENGINEER

118 E. Broad Street
Texarkana, Arkansas 71854
Phone (870) 216–1906
Fax (870) 216–1907

319 West Oak Street
El Dorado, Arkansas 71730
Phone (870) 444–5160
Fax (870) 444–5161

STATE OF ARKANSAS
LICENSED PROFESSIONAL ENGINEER
No. 21958
CODY J. STRINGER
10/28/26

CODY STRINGER,P.E. PROJECT ENGINEER — DATE 10/28/2026

ROBERT T. DIXON,E.I. PROJECT ENGINEER — DATE 10/28/26

© 2025 A. L. Franks Engineering All Rights Reserved. All materials embodied herein constitute an original work by the Engineer; the Engineer owns all copyrights herein. The viewer may not reproduce, display or distribute this work or prepare derivative works based on this work without the express written consent of the copyright owner.

GENERAL NOTES

1. GRADE LINE DENOTES FINISHED GRADE OF SIDEWALKS WHERE SHOWN ON PLANS.

2. ALL PIPE LINES, POWER, TELEPHONE AND TELEGRAPH LINES TO BE MOVED OR LOWERED BY THE RESPECTIVE OWNERS AS PER AGREEMENT WITH SUCH OWNERS.

3. ANY EQUIPMENT OR APPURTENACNE THAT INTERFERS WITH THE PROPOSED CONSTRUCTION AND WHICH MAY BE THE PROPERTY OF UTILITY SERVICE ORGANIZATIONS SHALL BE MOVED BY THE OWNERS UNLESS OTHERWISE PROVIDED.

4. THE CONTRACTOR SHALL BE RESPONSIBLE FOR MAINTAINING U.S.MAILBOXES WITHIN THE PROJECT LIMITS IN SUCH A MANNER THAT THE PUBLIC MAY RECIEVE CONTINUED MAIL SERVICE. PAYMENT WILL BE CONSIDERED INCLUDED IN THE PRICE BID FOR THE VARIOUS BID ITEMS.

5. ALL LAND MONUMENTS LOCATED WITHIN THE CONSTRUCTION AREA SHALL BE PROTECTED IN ACCORDANCE THE STANDARD SPECIFICATIONS.

6. ALL TREES THAT DO NOT DIRECTLY INTERFERE WITH THE PROPOSED CONSTRUCTION SHALL BE SPARED AS DIRECTED BY THE ENGINEER. CARE AND DISCRETION SHALL BE USED TO INSURE THAT ALL TREES NOT TO BE REMOVED SHALL BE HARMED AS LITTLE AS POSSIBLE DURING CONSTRUCTION OPERATION.

7. ALL PARTS OF THIS DESIGN AND INSTALLATION SHALL BE IN ACCORDANCE WITH THE AASHTO, ARKANSAS DEPARTMENT OF TRANSPORTATION STANDARDS AND DETAILS, ADA STANDARDS FOR ACCESSIBLE DESIGN AND WITH THE MANUAL ON UNIFORM TRAFFIC CONTROL DEVICES, CURRENT EDITIONS.

8. CONTRACTOR SHALL NOTIFY ALL EXISTING UTILITY OWNERS BEFORE BEGINNING WORK ON THIS PROJECT.

9. THE CONTRACTOR SHALL BE RESPONSIBLE FOR THE PROTECTION OF ALL EXISTING UTILITIES OR SERVICE LINES CROSSED OR EXPOSED BY CONSTRUCTION OPERATIONS. WHERE EXISTING UTILITIES OR SERVICE LINES ARE CUT, BROKEN OR DAMAGED, THE CONTRACTOR SHALL REPLACE OR REPAIR THE UTILITES OR SERVICE LINES WITH THE SAME TYPE OF ORIGINAL MATERIAL AND CONTRUCTION, OR BETTER, AT THE CONTRACTOR'S EXPENSE.

10. THE CONTRACTOR SHALL PROVIDE FOR THE DIVERSION OF PEDESTRAINS AND VEHICLES DURING THE PROGRESS OF WORK IN A MANNER SATISFACTORY TO THE CONSTRUCTION ENGINEER. NO SEPERATE PAY ITEM.

11. THE CONTRACTOR IS RESPONSIBLE FOR KEEPING STREETS AND SIDEWALKS ADJACENT TO PROJECT FREE OF MUD AND DEBRIS.

12. ALL MODIFICATIONS TO THE CONSTRUCTION PLANS SHALL MEET THE LATEST VERSION OF ADA STANDARDS FOR ACCESSIBLE DESIGN AND BE APPROVED BY THE ENGINEER.

13. ALL CONCRETE AND ASPHALT SCHEDULED FOR REMOVAL SHALL BE SAWCUT FULL DEPTH PRIOR TO REMOVAL. ALL DAMAGE BEYOND THE SAWCUT LINE FOR THE ITEM TO REMAIN SHALL BE REPAIRED AT THE CONTRACTOR'S SOLE EXPENSE.

14. CONTRACTOR TO BACKFILL BEHIND PROPOSED SIDEWALK AND SLOPE TO EXISTING RIGHT-OF-WAY OR AS OTHERWISE NOTED.

GOVERNING SPECIFICATIONS

ARKANSAS STATE HIGHWAY COMMISSION STANDARD SPECIFICATIONS FOR CONSTRUCTION, EDITION OF
FOLLOWING SPECIAL PROVISIONS AND SUPPLEMENTAL SPECIFICATIONS:

NUMBER	TITLE
ERRATA	ERRATA FOR THE BOOK OF STANDARD SPECIFICATIONS
FHWA-1273	REQUIRED CONTRACT PROVISIONS FEDERAL-AID CONSTRUC
FHWA-1273	SUPPLEMENT-EQUAL EMPLOYMENT OPPORTUNITY-NOTIC
FHWA-1273	SUPPLEMENT-SPECIFIC EQUAL EMPLOYMENT OPPORTU
	(23 U.S.C. 140)
FHWA-1273	SUPPLEMENT-EQUAL EMPLOYMENT OPPORTUNITY
FHWA-1273	SUPPLEMENT-EQUAL EMPLOYMENT OPPORTUN
FHWA-1273	SUPPLEMENT-POSTERS AND NOTICES REQUIRE
FHWA-1273	SUPPLEMENT-WATE RATE DETERMINATION
105-1	CONSTRUCTION CONTROL MARKINGS
105-2	EQUIPMENT AND MATERIAL STORAGE ON BRIDGE STR
107-1	WORKER VISIBILITY
108-1	LIQUIDATED DAMAGES
600-1	WATER FOR VEGETATION
604-1	RETROFEFLECTIVE SHEETING FOR TRAFFIC CONTROL DEVICES I Y ZONES

SUMMARY OF QUANTIITES

	ITEM	QUANTITY	UNIT
		1.0	LS
	OSAL	1.0	LS
	OL DEVICES	64	SF
	RETE FLATWORK	5,550	SF
	E AND SEED	9,000	SF
	6' CONCRETE PARKING CAR STOP	6.0	EA
	FINAL GRADING AND CUT/FILL	1.0	LS

Date	Revision	By

Designed ---
Checked ---
Drawn ---
Approved ---

A.L. FRANKS ENGINEERING
319 W. Oak Street
El Dorado, Arkansas 71730
Phone (870) 444-5160
Fax (870) 216-1907


210 MAIN ST,
LAKE VILLAGE, ARKANSAS 71653
PHONE: 870-256-2228

CITY OF LAKE VILLAGE
RODNEY ANGEL SPORTS COMPLEX SIDEWALKS
GENERAL NOTES

Job No.: N.A.-0-0
Scale: N.A.
Date: 03/2026
Sheet 2

STATE OF ARKANSAS
LICENSED PROFESSIONAL ENGINEER
No. 21958
CODY J. STRINGER

Sidewalk Alignment PT2 PROFILE

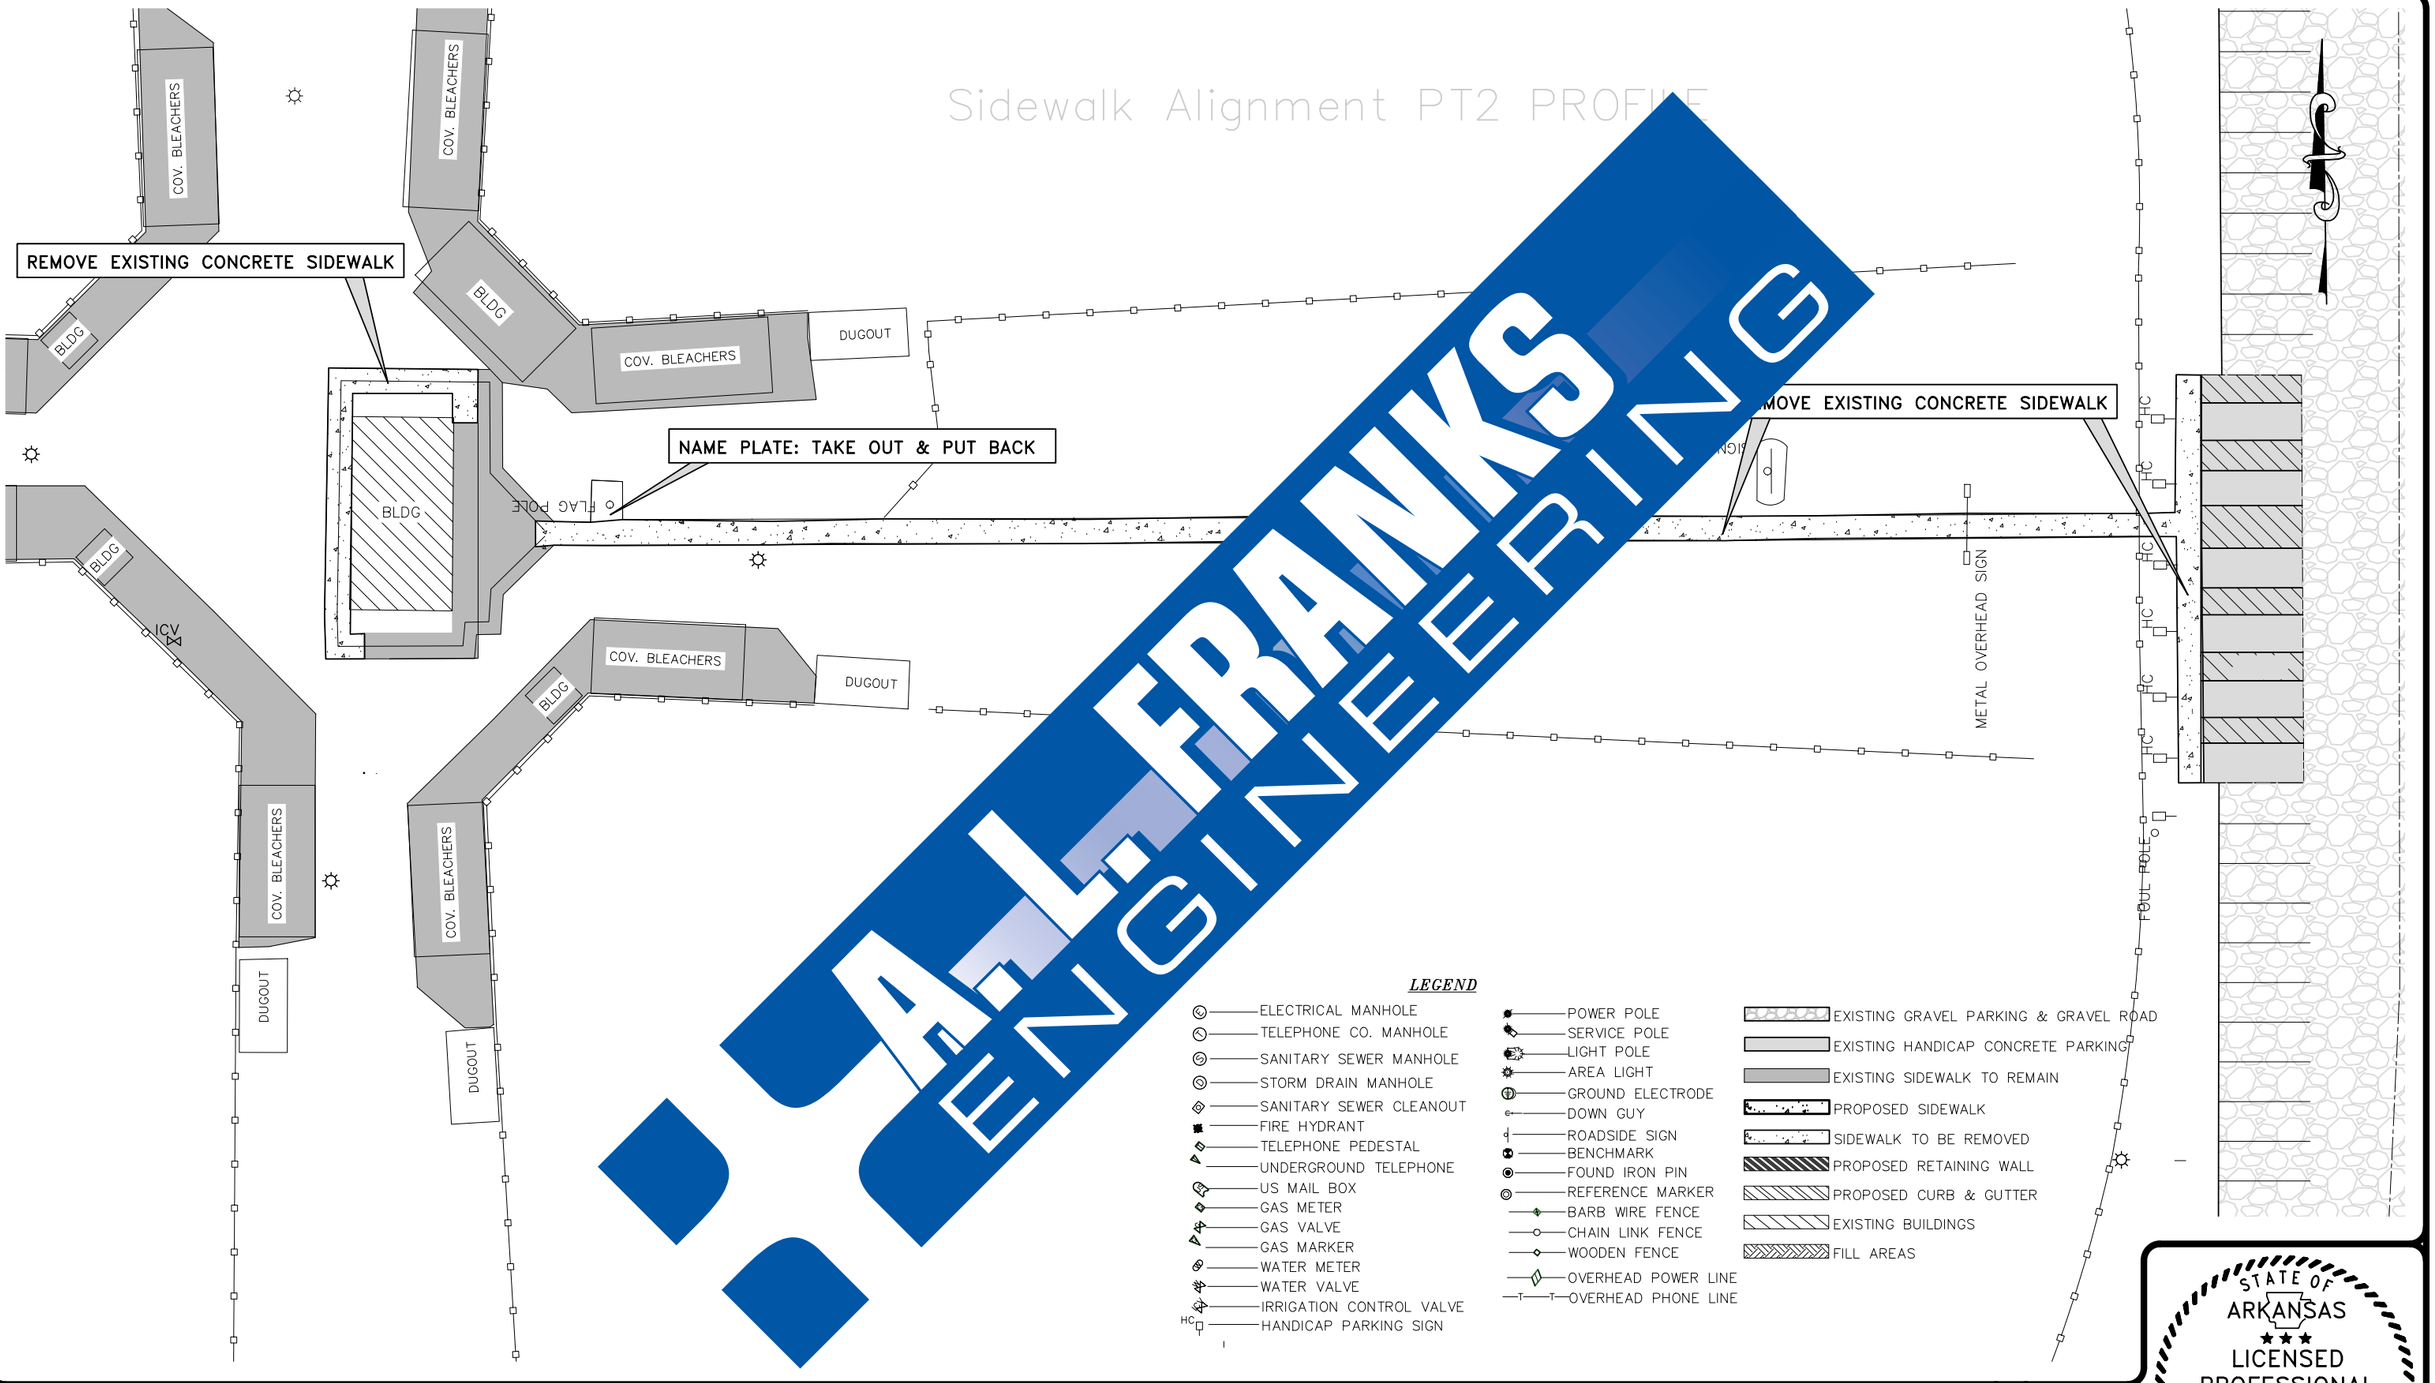

A.L. FRANKS ENGINEERING

LEGEND

- ELECTRICAL MANHOLE
- TELEPHONE CO. MANHOLE
- SANITARY SEWER MANHOLE
- STORM DRAIN MANHOLE
- SANITARY SEWER CLEANOUT
- FIRE HYDRANT
- TELEPHONE PEDESTAL
- UNDERGROUND TELEPHONE
- US MAIL BOX
- GAS METER
- GAS VALVE
- GAS MARKER
- WATER METER
- WATER VALVE
- IRRIGATION CONTROL VALVE
- HANDICAP PARKING SIGN
- POWER POLE
- SERVICE POLE
- LIGHT POLE
- AREA LIGHT
- GROUND ELECTRODE
- DOWN GUY
- ROADSIDE SIGN
- BENCHMARK
- FOUND IRON PIN
- REFERENCE MARKER
- BARB WIRE FENCE
- CHAIN LINK FENCE
- WOODEN FENCE
- OVERHEAD POWER LINE
- OVERHEAD PHONE LINE
- EXISTING GRAVEL PARKING & GRAVEL ROAD
- EXISTING HANDICAP CONCRETE PARKING
- EXISTING SIDEWALK TO REMAIN
- PROPOSED SIDEWALK
- SIDEWALK TO BE REMOVED
- PROPOSED RETAINING WALL
- PROPOSED CURB & GUTTER
- EXISTING BUILDINGS
- FILL AREAS

STATE OF ARKANSAS
LICENSED PROFESSIONAL ENGINEER
No. 21958
CODY J. STRINGER

Date	Revision	By


Designed ---
Checked ---
Drawn ---
Approved ---

A.L. FRANKS ENGINEERING
319 W. Oak Street
El Dorado, Arkansas 71730
Phone (870) 444-5160
Fax (870) 216-1907

210 MAIN ST,
LAKE VILLAGE, ARKANSAS 71653
PHONE: 870-256-2228

CITY OF LAKE VILLAGE
RODNEY ANGEL SPORTS COMPLEX SIDEWALKS
EXISTING CONDITIONS AND DEMO

Job No.: N.A.-0-0
Scale: 1"=30'
Date: 03/2026
Sheet 3

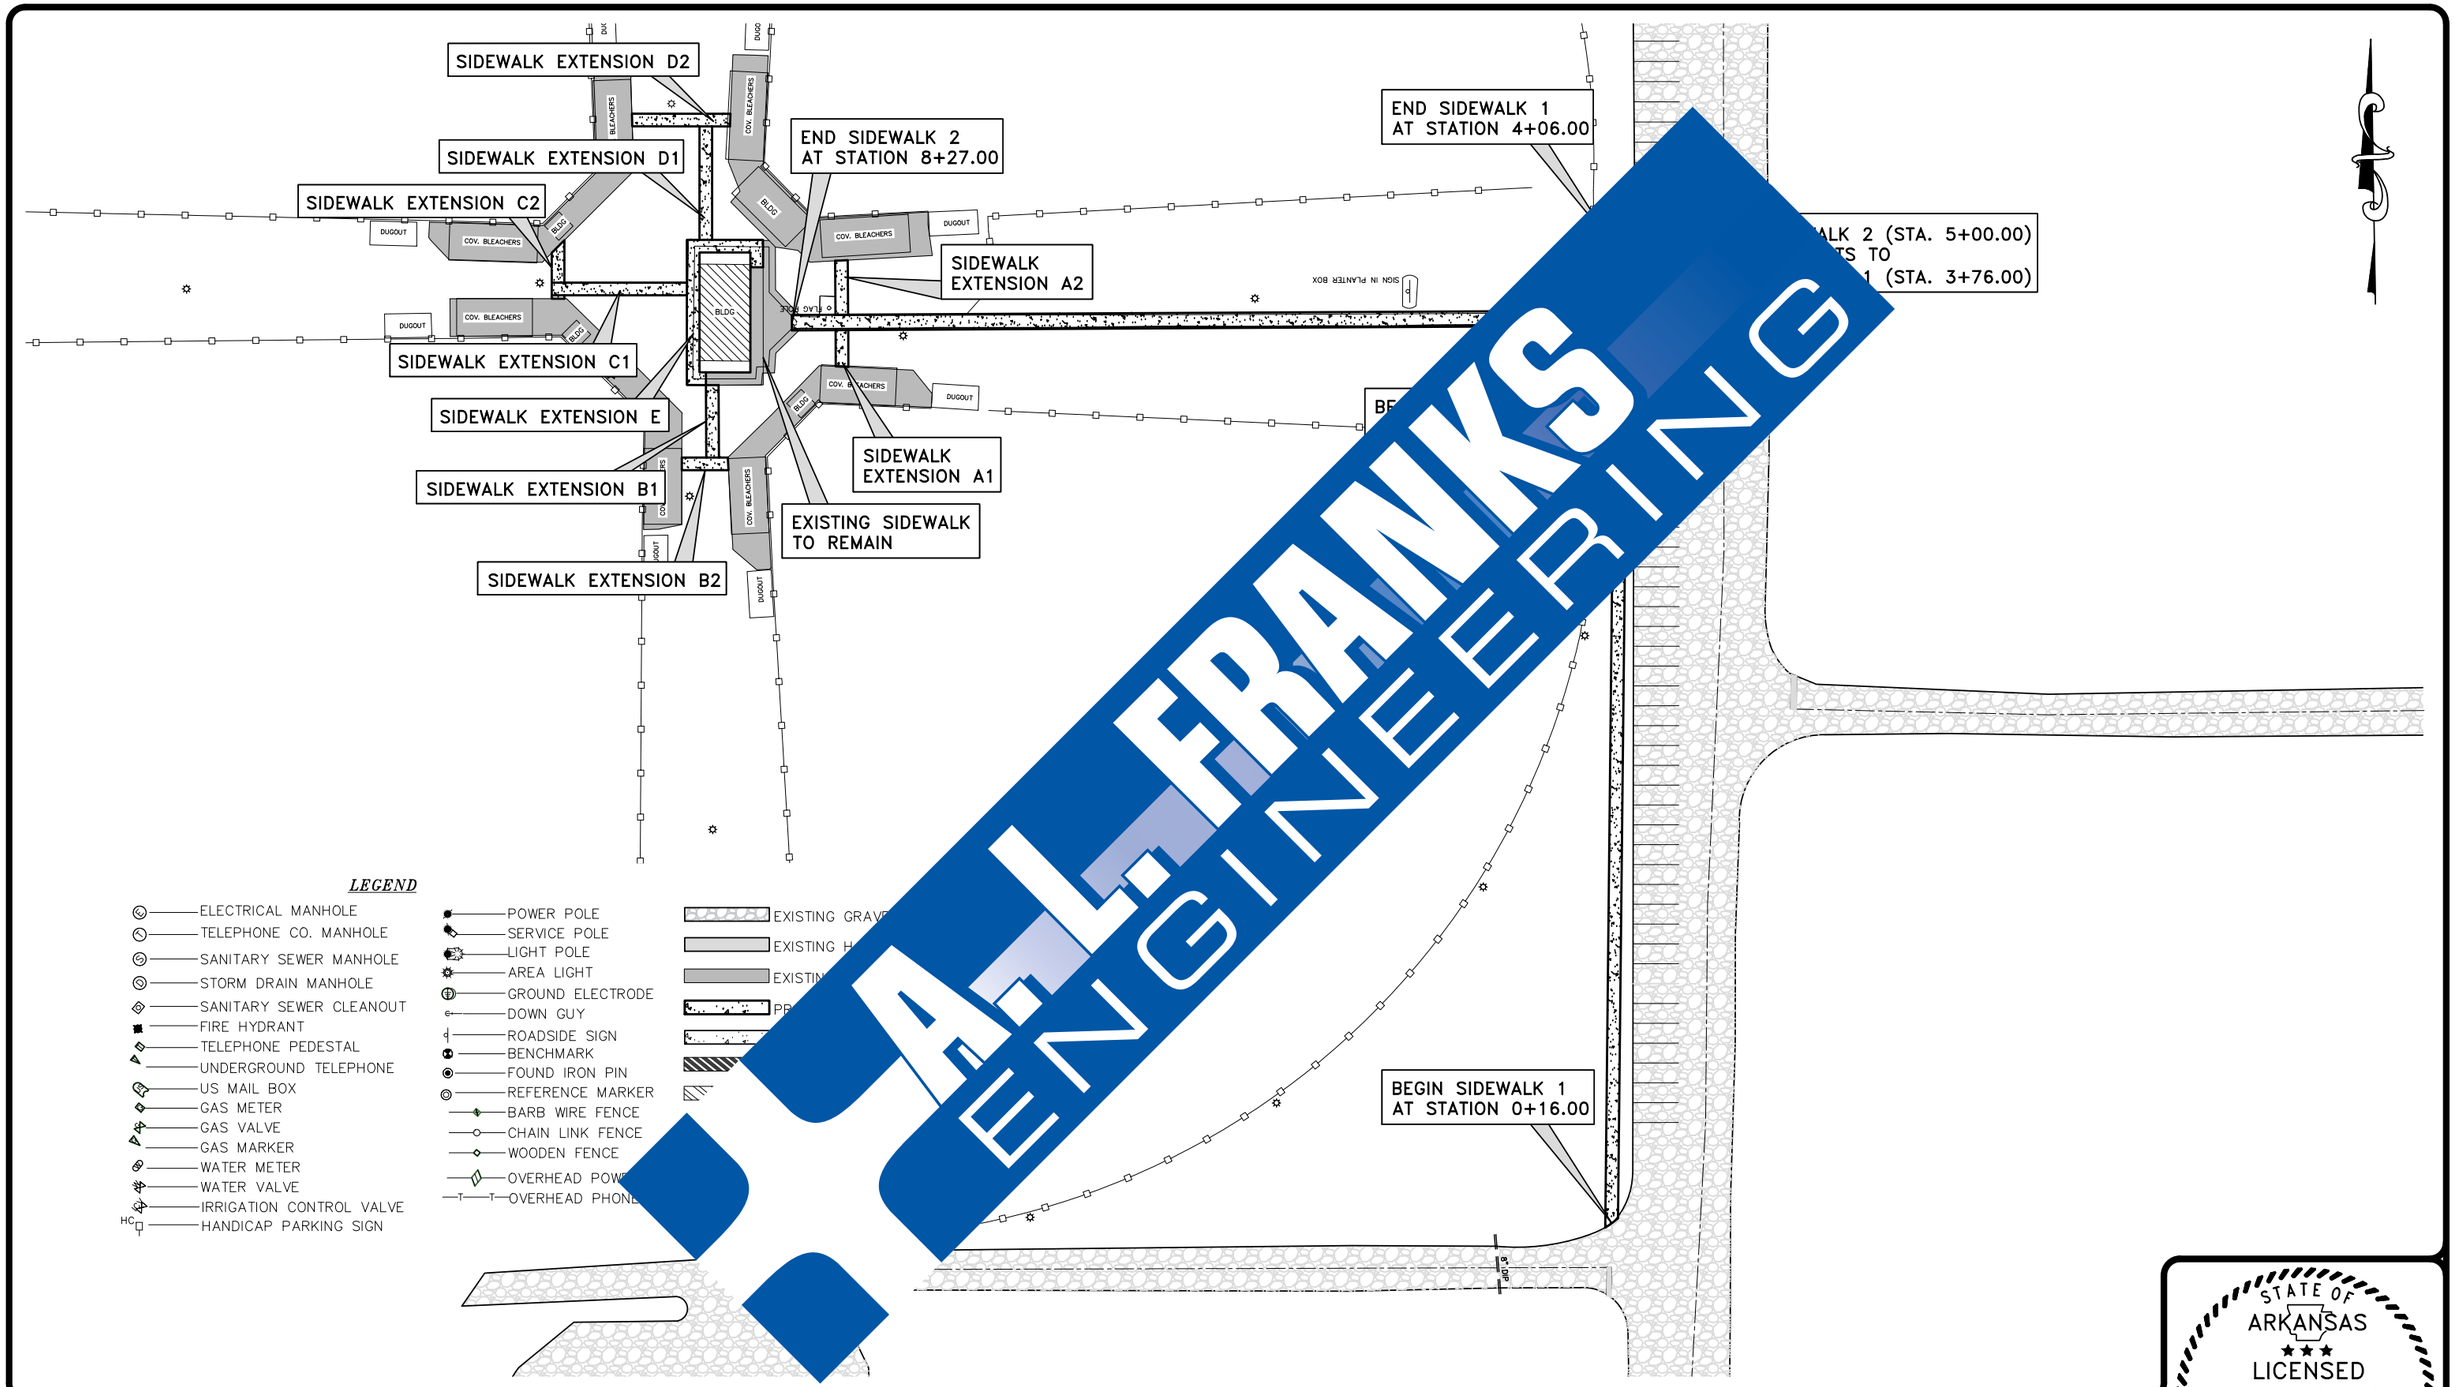

Date	Revision	By

Designed ---
Checked ---
Drawn ---
Approved ---


A.L. FRANKS ENGINEERING
319 W. Oak Street
El Dorado, Arkansas 71730
Phone (870) 444-5160
Fax (870) 216-1907

210 MAIN ST,
LAKE VILLAGE, ARKANSAS 71653
PHONE: 870-256-2228


CITY OF LAKE VILLAGE
RODNEY ANGEL SPORTS COMPLEX SIDEWALKS
PROJECT OVERVIEW

Job No.: N.A.-0-0
Scale: 1"=60'
Date: 03/2026
Sheet 4

STATE OF ARKANSAS
LICENSED PROFESSIONAL ENGINEER
No. 21958
CODY J. STRINGER

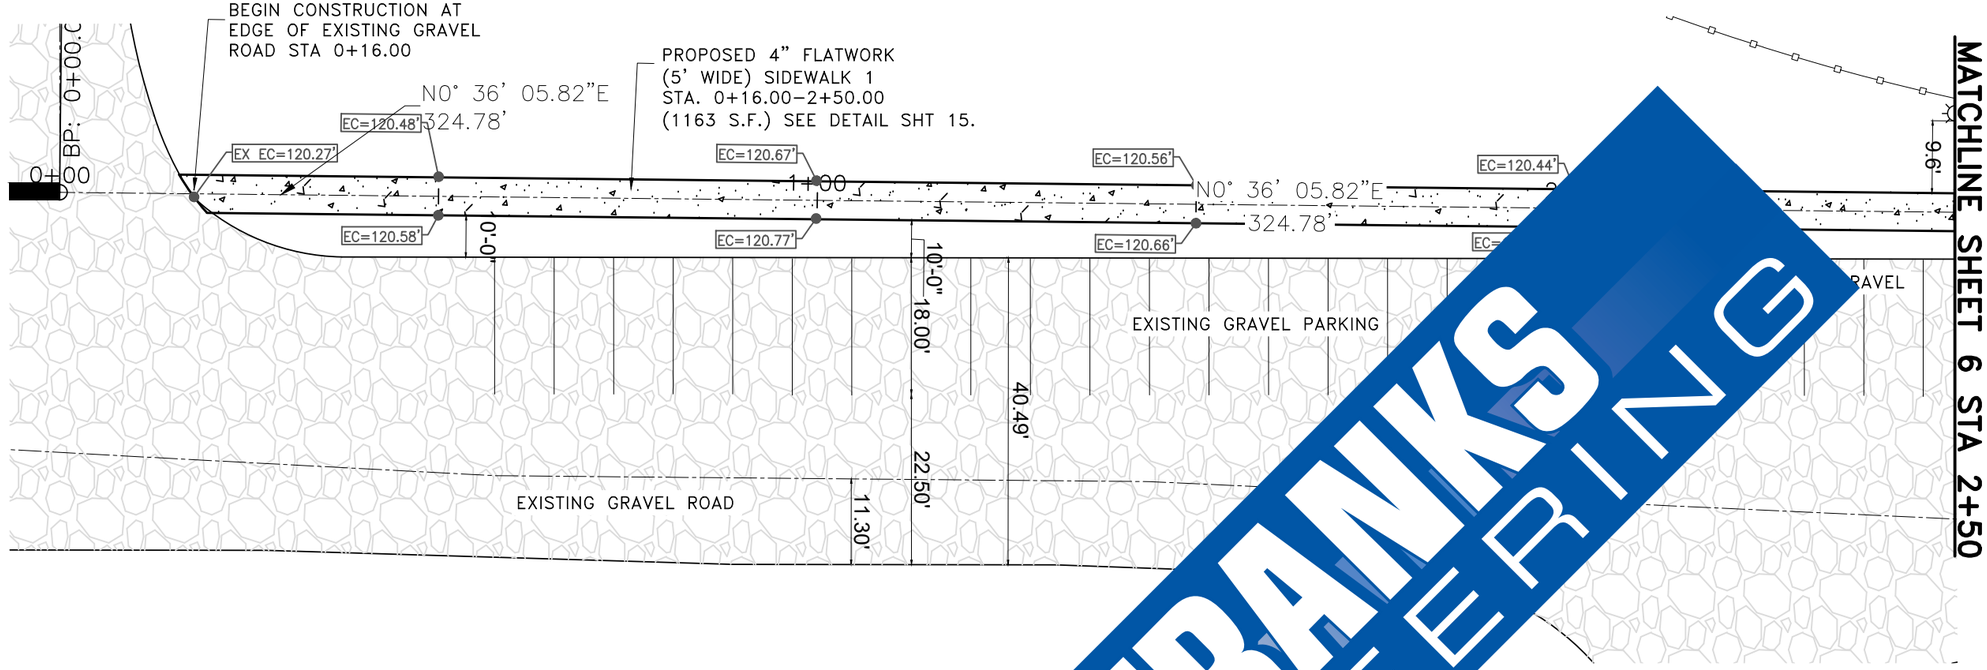

STA. 0+00–2+50
SCALE: 1"=20'–0"

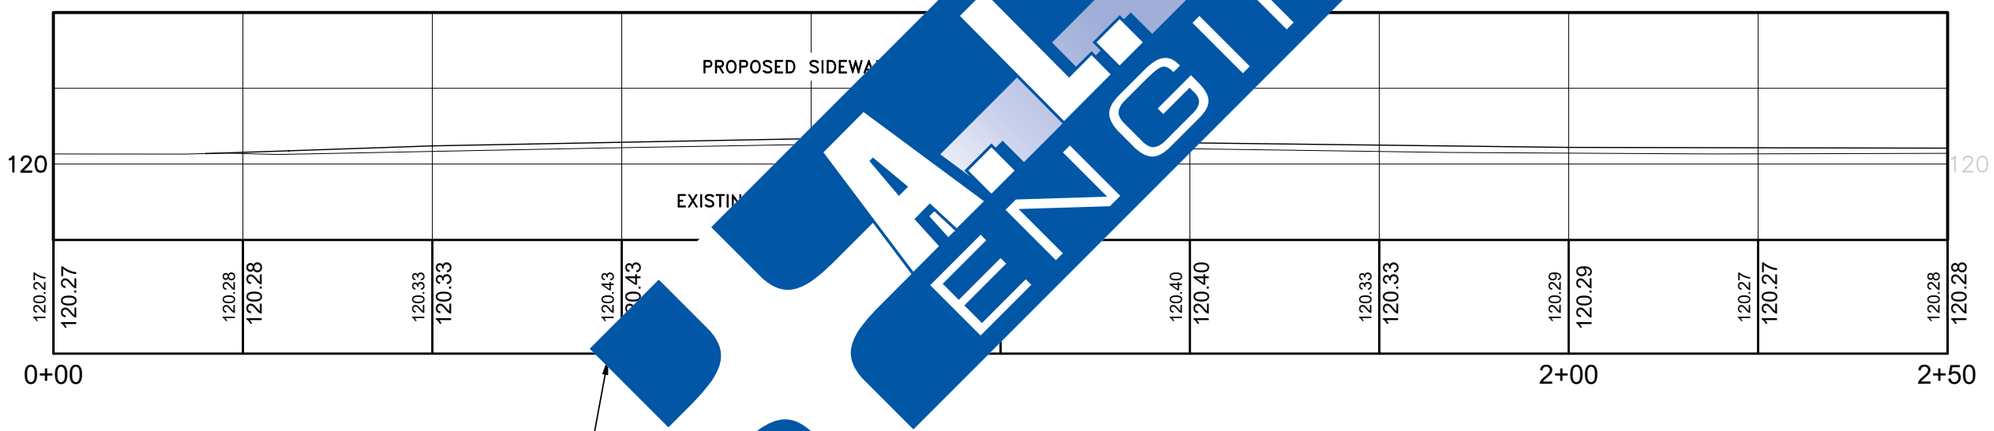

STA. 0+00–2+50
HOR. SCALE: 1"=20'–0"
VER. SCALE: 1"=4'–0"

LEGEND

- ELECTRICAL MANHOLE
- TELEPHONE CO. MANHOLE
- SANITARY SEWER MANHOLE
- STORM DRAIN MANHOLE
- SANITARY SEWER CLEANOUT
- FIRE HYDRANT
- TELEPHONE PEDESTAL
- UNDERGROUND TELEPHONE
- US MAIL BOX
- GAS METER
- GAS VALVE
- GAS MARKER
- WATER METER
- WATER VALVE
- IRRIGATION CONTROL VALVE
- HANDICAP PARKING SIGN
- POWER POLE
- SERVICE POLE
- LIGHT POLE
- AREA LIGHT
- GROUND ELECTRODE
- DOWN GUY
- ROADSIDE SIGN
- BENCHMARK
- FOUND IRON PIN
- REFERENCE MARKER
- BARB WIRE FENCE
- CHAIN LINK FENCE
- WOODEN FENCE
- OVERHEAD POWER LINE
- OVERHEAD PHONE LINE

- EXISTING GRAVEL PARKING & ROAD
- EXISTING HANDICAP CONCRETE PARKING
- EXISTING SIDEWALK TO REMAIN
- PROPOSED SIDEWALK
- SIDEWALK TO BE REMOVED
- PROPOSED RETAINING WALL
- PROPOSED CURB & GUTTER
- EXISTING BUILDINGS
- FILL AREAS

Date	Revision	By

Designed ---
Checked ---
Drawn ---
Approved ---

A.L. FRANKS ENGINEERING
319 W. Oak Street
El Dorado, Arkansas 71730
Phone (870) 444-5160
Fax (870) 216-1907


210 MAIN ST,
LAKE VILLAGE, ARKANSAS 71653
PHONE: 870-256-2228

CITY OF LAKE VILLAGE
RODNEY ANGEL SPORTS COMPLEX SIDEWALKS
SIDEWALK 1 STA. 0+00–2+50

Job No.: N.A.–0–0
Scale: 1"=20'
Date: 03/2026
Sheet 5


STATE OF ARKANSAS
LICENSED PROFESSIONAL ENGINEER
No. 21958
CODY J. STRINGER

MATCHLINE SHEET 5 STA 2+50

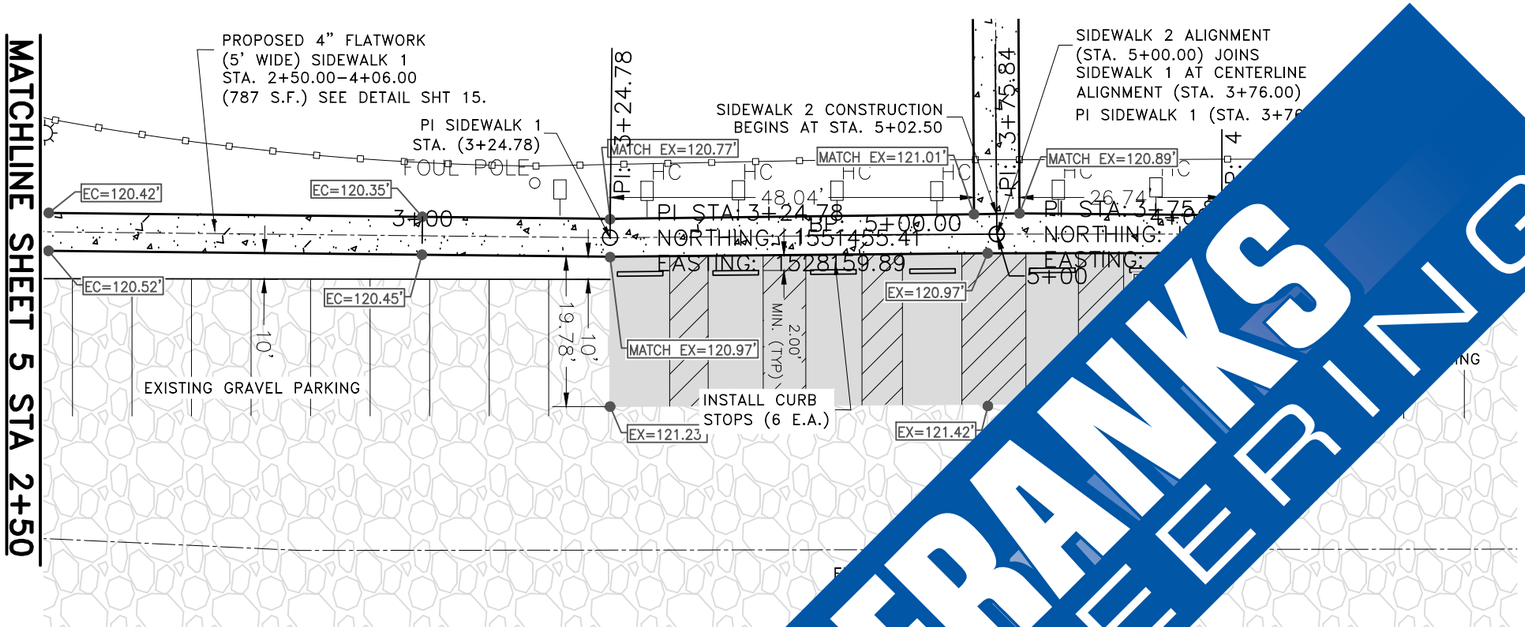

STA. 2+50–4+06

SCALE: 1"=20'

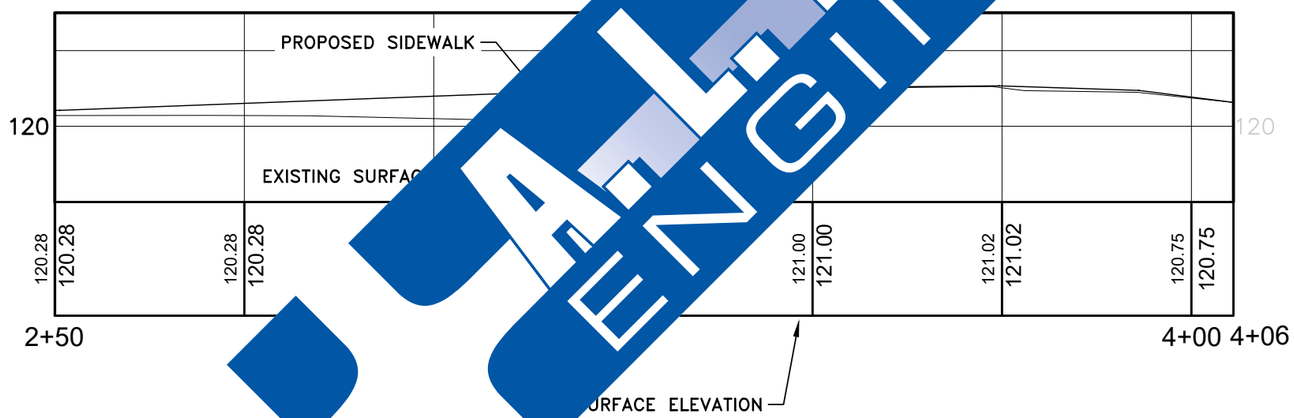

A. 2+50–4+06

HOR. SCALE: 1"=20'-0"
VER. SCALE: 1"=4'-0"

LEGEND

- ELECTRICAL MANHOLE
- TELEPHONE CO. MANHOLE
- SANITARY SEWER MANHOLE
- STORM DRAIN MANHOLE
- SANITARY SEWER CLEANOUT
- FIRE HYDRANT
- TELEPHONE PEDESTAL
- UNDERGROUND TELEPHONE
- US MAIL BOX
- GAS METER
- GAS VALVE
- GAS MARKER
- WATER METER
- WATER VALVE
- IRRIGATION CONTROL VALVE
- HANDICAP PARKING SIGN
- POWER POLE
- SERVICE POLE
- LIGHT POLE
- AREA LIGHT
- GROUND ELECTRODE
- DOWN GUY
- ROADSIDE SIGN
- BENCHMARK
- FOUND IRON PIN
- REFERENCE MARKER
- BARB WIRE FENCE
- CHAIN LINK FENCE
- WOODEN FENCE
- OVERHEAD POWER LINE
- OVERHEAD PHONE LINE

- EXISTING GRAVEL PARKING & ROAD
- EXISTING HANDICAP CONCRETE PARKING
- EXISTING SIDEWALK TO REMAIN
- PROPOSED SIDEWALK
- SIDEWALK TO BE REMOVED
- PROPOSED RETAINING WALL
- PROPOSED CURB & GUTTER
- EXISTING BUILDINGS
- FILL AREAS

Date	Revision	By

Designed ---
Checked ---
Drawn ---
Approved ---


A.L. FRANKS ENGINEERING
319 W. Oak Street
El Dorado, Arkansas 71730
Phone (870) 444-5160
Fax (870) 216-1907

210 MAIN ST,
LAKE VILLAGE, ARKANSAS 71653
PHONE: 870-256-2228

CITY OF LAKE VILLAGE
RODNEY ANGEL SPORTS COMPLEX SIDEWALKS
SIDEWALK 1 STA. 2+50–4+06


Job No.: N.A.-0-0
Scale: 1"=20'
Date: 03/2026
Sheet 6

STATE OF ARKANSAS
LICENSED PROFESSIONAL ENGINEER
No. 21958
CODY J. STRINGER

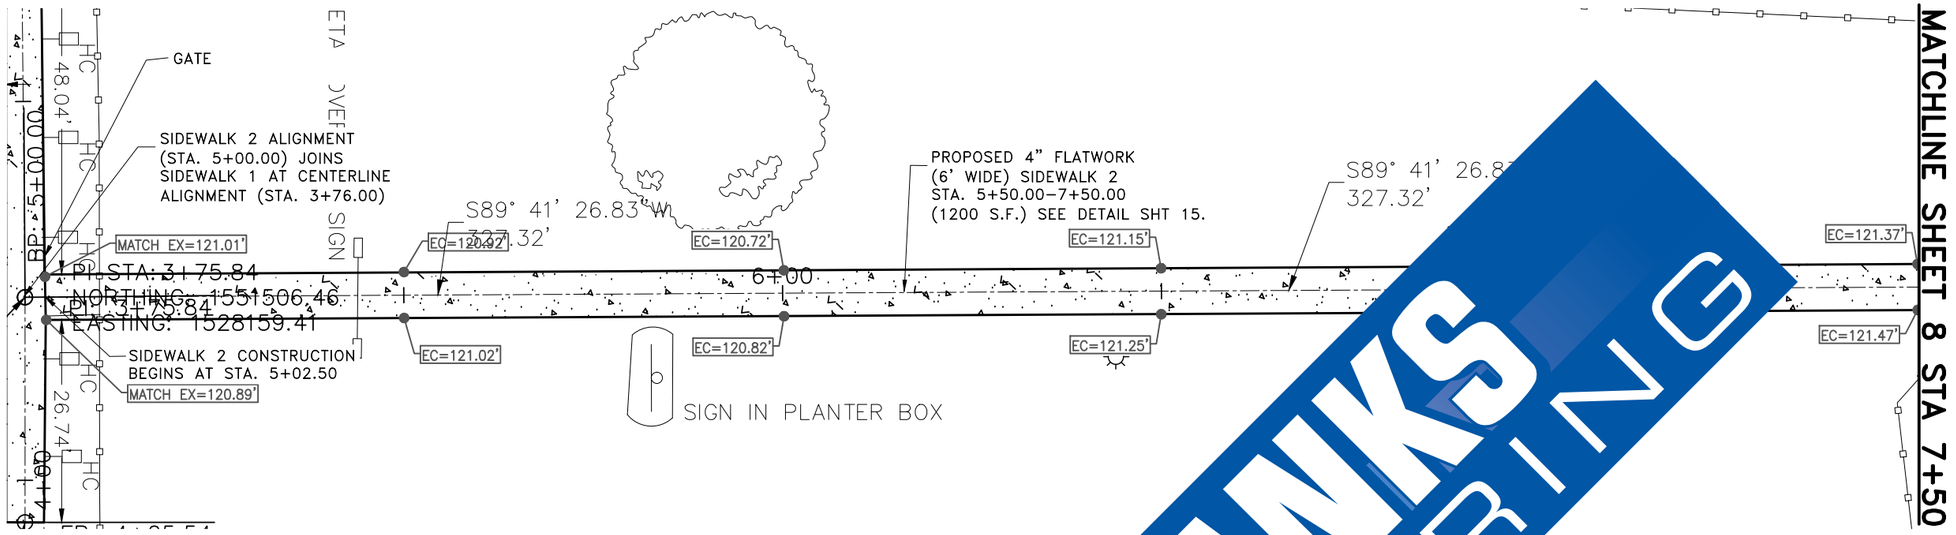

STA. 5+00-7+50

SCALE: 1"=20'-0"

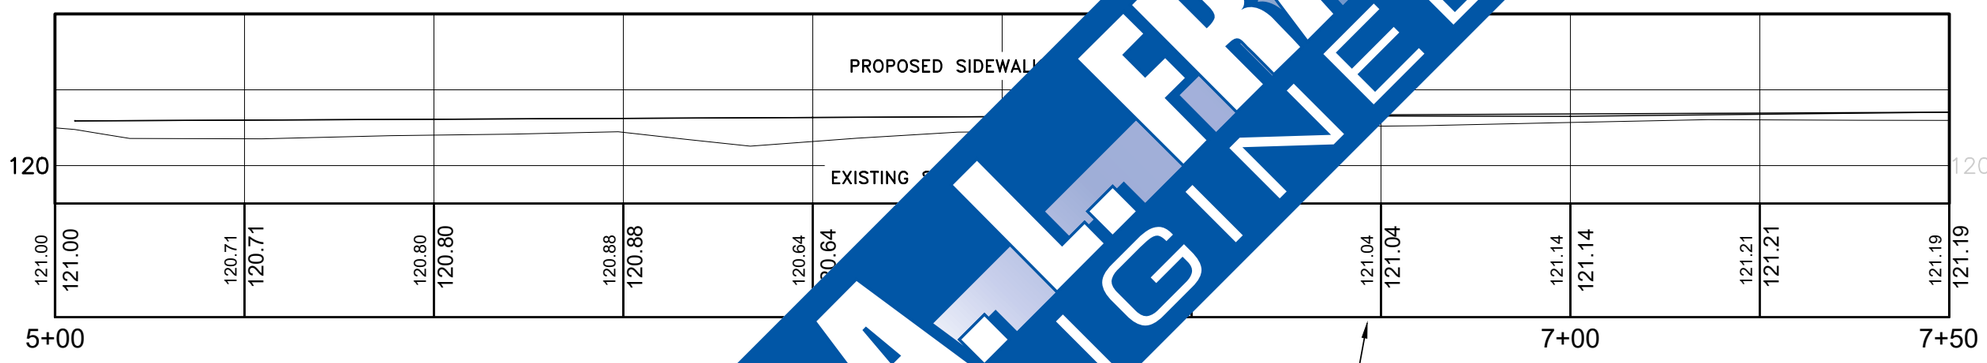

LEGEND

- ELECTRICAL MANHOLE
- TELEPHONE CO. MANHOLE
- SANITARY SEWER MANHOLE
- STORM DRAIN MANHOLE
- SANITARY SEWER CLEANOUT
- FIRE HYDRANT
- TELEPHONE PEDESTAL
- UNDERGROUND TELEPHONE
- US MAIL BOX
- GAS METER
- GAS VALVE
- GAS MARKER
- WATER METER
- WATER VALVE
- IRRIGATION CONTROL VALVE
- HC HANDICAP PARKING SIGN
- POWER POLE
- SERVICE POLE
- LIGHT POLE
- AREA LIGHT
- GROUND ELECTRODE
- DOWN GUY
- ROADSIDE SIGN
- BENCHMARK
- FOUND IRON PIN
- REFERENCE MARKER
- BARB WIRE FENCE
- CHAIN LINK FENCE
- WOODEN FENCE
- OVERHEAD POWER LINE
- OVERHEAD PHONE LINE
- EXISTING GRAVEL PARKING & ROAD
- EXISTING HANDICAP CONCRETE PARKING
- EXISTING SIDEWALK TO REMAIN
- PROPOSED SIDEWALK
- SIDEWALK TO BE REMOVED
- PROPOSED RETAINING WALL
- PROPOSED CURB & GUTTER
- EXISTING BUILDINGS
- FILL AREAS

Date	Revision	By

Designed ---
Checked ---
Drawn ---
Approved ---

A.L. FRANKS ENGINEERING
319 W. Oak Street
El Dorado, Arkansas 71730
Phone (870) 444-5160
Fax (870) 216-1907


210 MAIN ST,
LAKE VILLAGE, ARKANSAS 71653
PHONE: 870-256-2228

CITY OF LAKE VILLAGE
RODNEY ANGEL SPORTS COMPLEX SIDEWALKS
SIDEWALK 2 STA. 5+00 – 7+50

Job No.: N.A.-0-0
Scale: 1"=20'
Date: 03/2026
Sheet 7


STATE OF ARKANSAS
LICENSED PROFESSIONAL ENGINEER
No. 21958
CODY J. STRINGER

MATCHLINE SHEET 7 STA 7+50

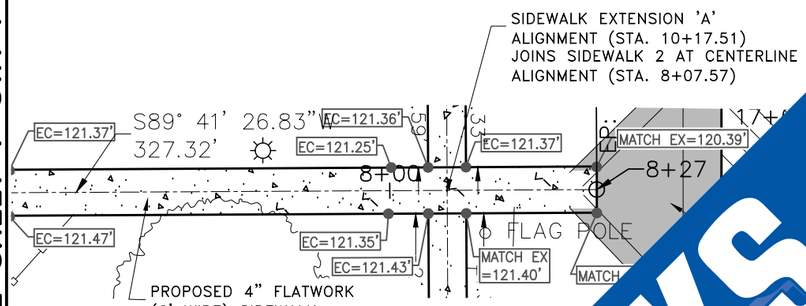

STA. 7+50–8+

SCALE: 1"=20'–0"

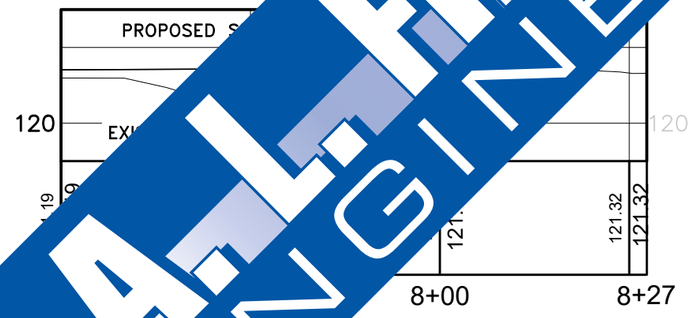

A. 7+50–8+27

SCALE: 1"=20'–0"

LEGEND

- ELECTRICAL MANHOLE
- TELEPHONE CO. MANHOLE
- SANITARY SEWER MANHOLE
- STORM DRAIN MANHOLE
- SANITARY SEWER CLEANOUT
- FIRE HYDRANT
- TELEPHONE PEDESTAL
- UNDERGROUND TELEPHONE
- US MAIL BOX
- GAS METER
- GAS VALVE
- GAS MARKER
- WATER METER
- WATER VALVE
- IRRIGATION CONTROL VALVE
- HANDICAP PARKING SIGN
- POWER POLE
- SERVICE POLE
- LIGHT POLE
- AREA LIGHT
- GROUND ELECTRODE
- DOWN GUY
- ROADSIDE SIGN
- BENCHMARK
- FOUND IRON PIN
- REFERENCE MARKER
- BARB WIRE FENCE
- CHAIN LINK FENCE
- WOODEN FENCE
- OVERHEAD POWER LINE
- OVERHEAD PHONE LINE
- EXISTING GRAVEL PARKING & ROAD
- EXISTING HANDICAP CONCRETE PARKING
- EXISTING SIDEWALK TO REMAIN
- PROPOSED SIDEWALK
- SIDEWALK TO BE REMOVED
- PROPOSED RETAINING WALL
- PROPOSED CURB & GUTTER
- EXISTING BUILDINGS
- FILL AREAS

Date	Revision	By

Designed ---
Checked ---
Drawn ---
Approved ---


A.L. FRANKS ENGINEERING
319 W. Oak Street
El Dorado, Arkansas 71730
Phone (870) 444-5160
Fax (870) 216-1907

210 MAIN ST,
LAKE VILLAGE, ARKANSAS 71653
PHONE: 870-256-2228

CITY OF LAKE VILLAGE
RODNEY ANGEL SPORTS COMPLEX SIDEWALKS
SIDEWALK 2 STA. 7+50–8+27

Job No.: N.A.–0–0
Scale: 1"=20'
Date: 03/2026
Sheet 8

STATE OF ARKANSAS
LICENSED PROFESSIONAL ENGINEER
No. 21958
CODY J. STRINGER

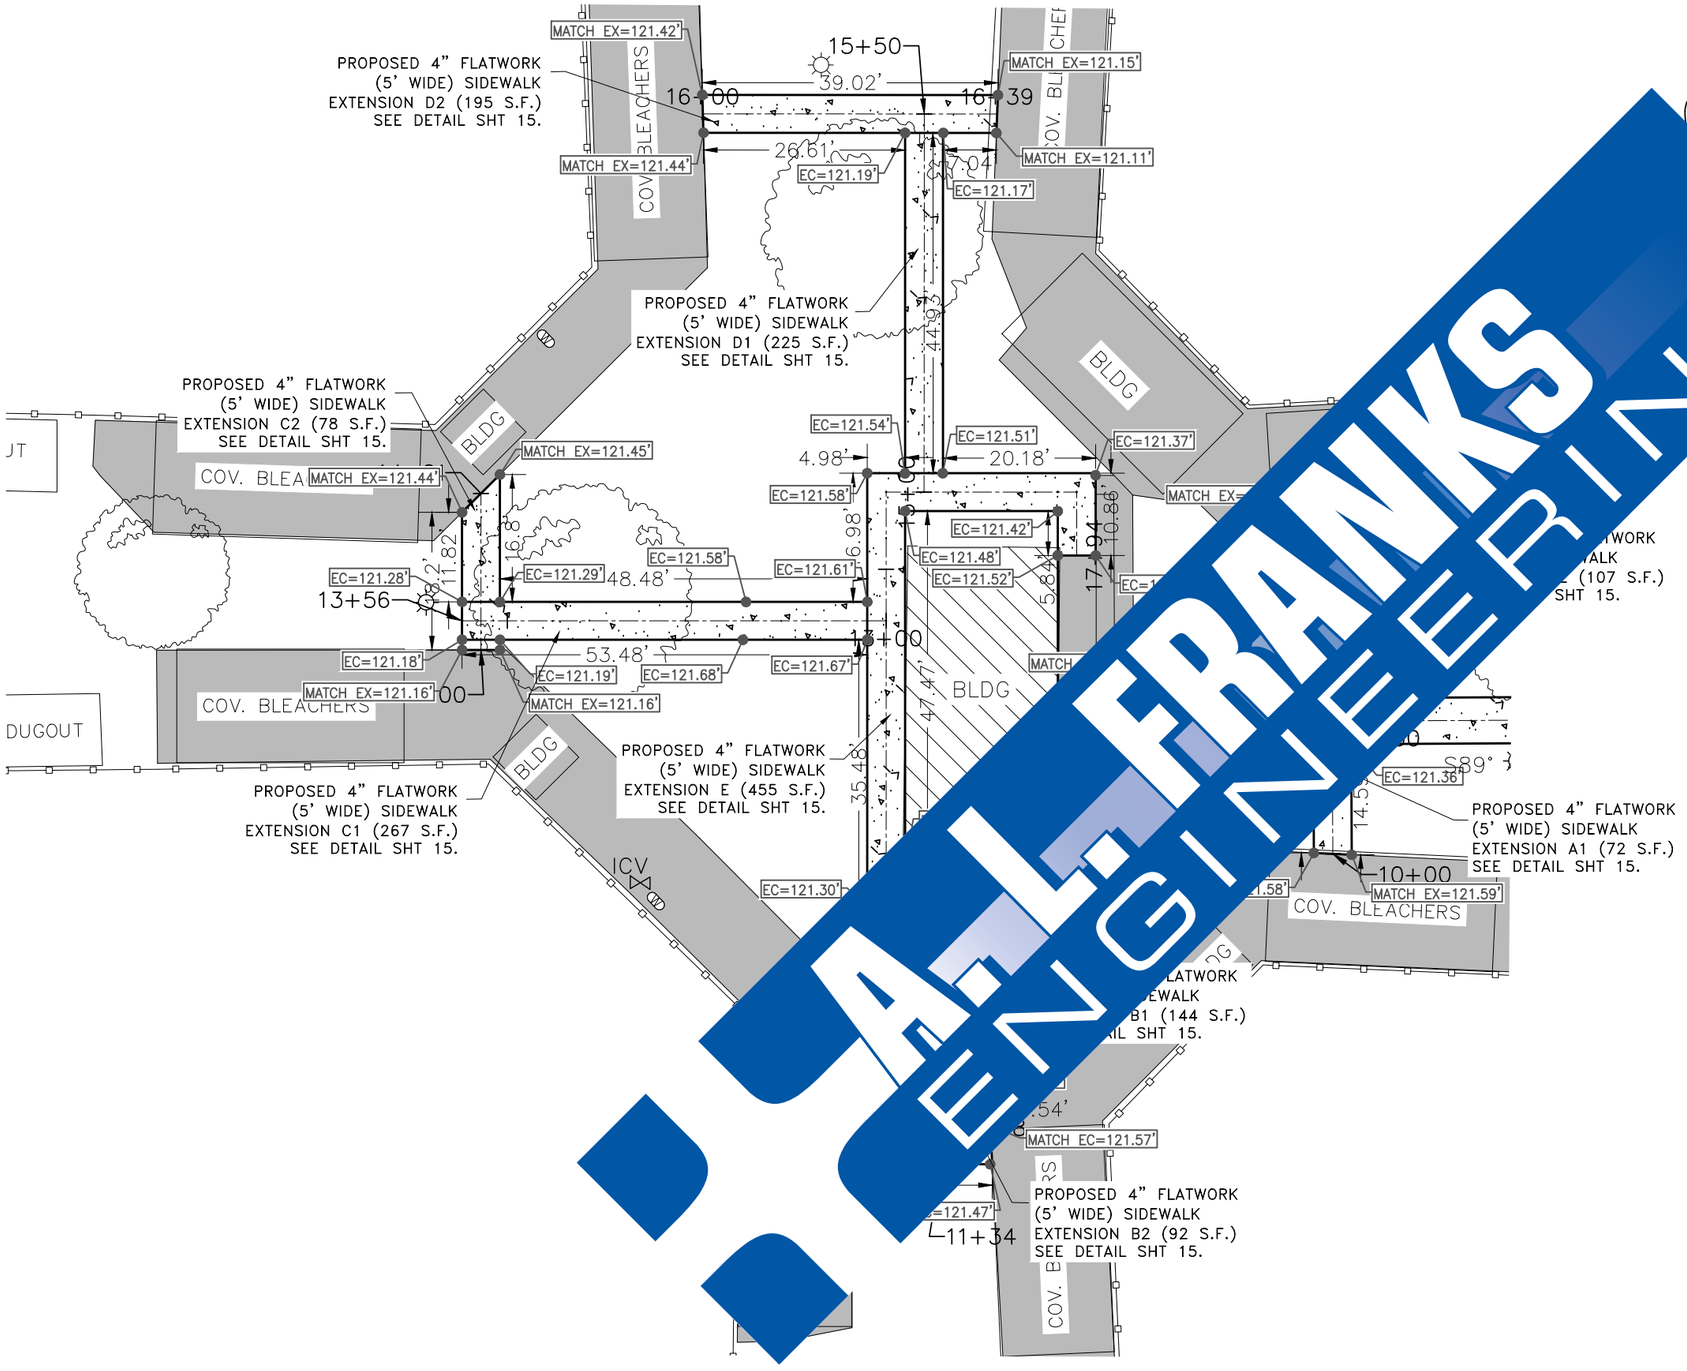

A.L. FRANKS ENGINEERING

LEGEND

- ELECTRICAL MANHOLE
- TELEPHONE CO. MANHOLE
- SANITARY SEWER MANHOLE
- STORM DRAIN MANHOLE
- SANITARY SEWER CLEANOUT
- FIRE HYDRANT
- TELEPHONE PEDESTAL
- UNDERGROUND TELEPHONE
- US MAIL BOX
- GAS METER
- GAS VALVE
- GAS MARKER
- WATER METER
- WATER VALVE
- IRRIGATION CONTROL VALVE
- HANDICAP PARKING SIGN
- POWER POLE
- SERVICE POLE
- LIGHT POLE
- AREA LIGHT
- GROUND ELECTRODE
- DOWN GUY
- ROADSIDE SIGN
- BENCHMARK
- FOUND IRON PIN
- REFERENCE MARKER
- BARB WIRE FENCE
- CHAIN LINK FENCE
- WOODEN FENCE
- OVERHEAD POWER LINE
- OVERHEAD PHONE LINE

- EXISTING GRAVEL PARKING & ROAD
- EXISTING HANDICAP CONCRETE PARKING
- EXISTING SIDEWALK TO REMAIN
- PROPOSED SIDEWALK
- SIDEWALK TO BE REMOVED
- PROPOSED RETAINING WALL
- PROPOSED CURB & GUTTER
- EXISTING BUILDINGS
- FILL AREAS

STATE OF ARKANSAS
LICENSED PROFESSIONAL ENGINEER
No. 21958
CODY J. STRINGER

Date	Revision	By


Designed ---
Checked ---
Drawn ---
Approved ---

A.L. FRANKS ENGINEERING
319 W. Oak Street
El Dorado, Arkansas 71730
Phone (870) 444-5160
Fax (870) 216-1907

210 MAIN ST,
LAKE VILLAGE, ARKANSAS 71653
PHONE: 870-256-2228


CITY OF LAKE VILLAGE
RODNEY ANGEL SPORTS COMPLEX SIDEWALKS
OVERALL EXTENSIONS A-E

Job No.: N.A.-0-0
Scale: 1"=20'
Date: 03/2026
Sheet 9

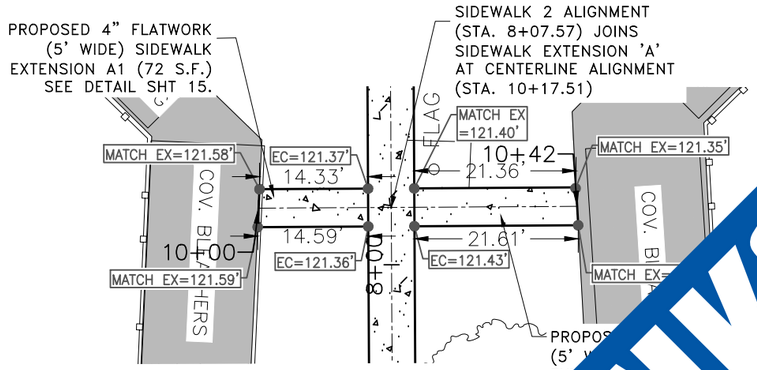

STA. 10+00–10+42

SCALE: 1"=20'-0"

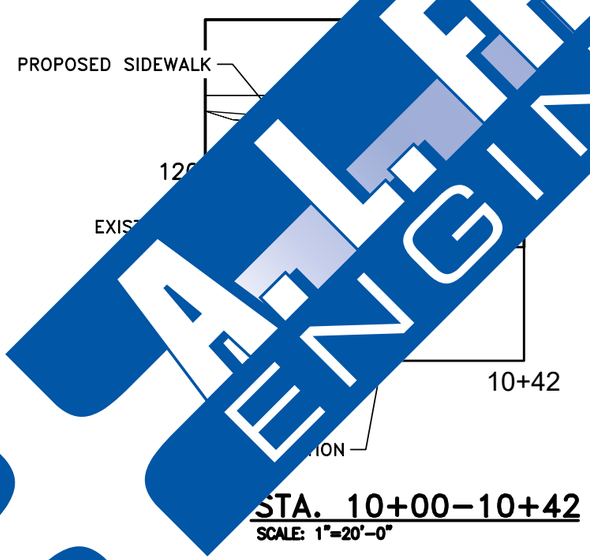

STA. 10+00–10+42

SCALE: 1"=20'-0"

LEGEND

- ELECTRICAL MANHOLE
- TELEPHONE CO. MANHOLE
- SANITARY SEWER MANHOLE
- STORM DRAIN MANHOLE
- SANITARY SEWER CLEANOUT
- FIRE HYDRANT
- TELEPHONE PEDESTAL
- UNDERGROUND TELEPHONE
- US MAIL BOX
- GAS METER
- GAS VALVE
- GAS MARKER
- WATER METER
- WATER VALVE
- IRRIGATION CONTROL VALVE
- HANDICAP PARKING SIGN
- POWER POLE
- SERVICE POLE
- LIGHT POLE
- AREA LIGHT
- GROUND ELECTRODE
- DOWN GUY
- ROADSIDE SIGN
- BENCHMARK
- FOUND IRON PIN
- REFERENCE MARKER
- BARB WIRE FENCE
- CHAIN LINK FENCE
- WOODEN FENCE
- OVERHEAD POWER LINE
- OVERHEAD PHONE LINE
- EXISTING GRAVEL PARKING & ROAD
- EXISTING HANDICAP CONCRETE PARKING
- EXISTING SIDEWALK TO REMAIN
- PROPOSED SIDEWALK
- SIDEWALK TO BE REMOVED
- PROPOSED RETAINING WALL
- PROPOSED CURB & GUTTER
- EXISTING BUILDINGS
- FILL AREAS

Date	Revision	By

Designed ---
Checked ---
Drawn ---
Approved ---


A.L. FRANKS ENGINEERING
319 W. Oak Street
El Dorado, Arkansas 71730
Phone (870) 444-5160
Fax (870) 216-1907

210 MAIN ST,
LAKE VILLAGE, ARKANSAS 71653
PHONE: 870-256-2228

CITY OF LAKE VILLAGE
RODNEY ANGEL SPORTS COMPLEX SIDEWALKS
EXTENSION 'A'

Job No.: N.A.-0-0
Scale: 1"=20'
Date: 03/2026
Sheet 10


STATE OF ARKANSAS
LICENSED PROFESSIONAL ENGINEER
No. 21958
CODY J. STRINGER

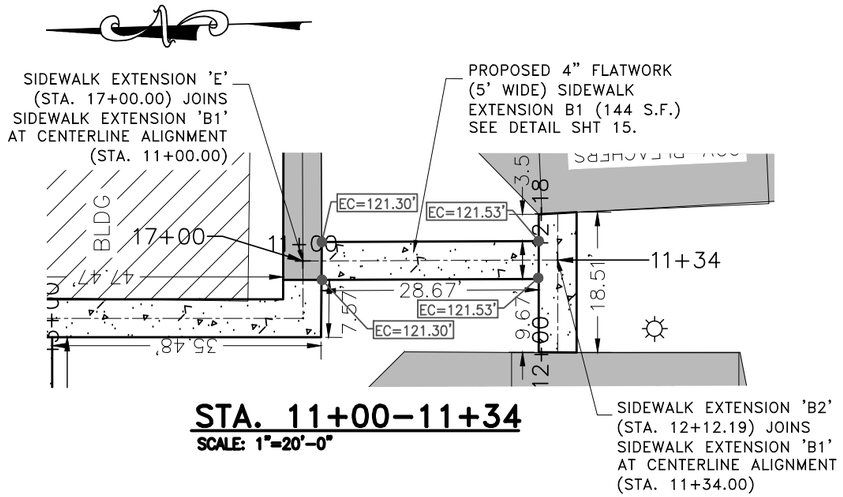

STA. 11+00–11+34


SCALE: 1"=20'–0"



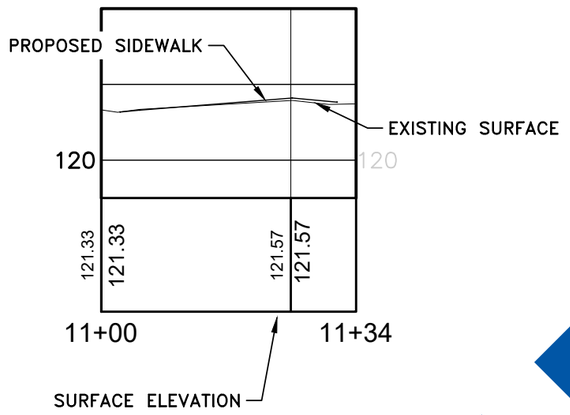

STA. 11+00–11+34

SCALE: 1"=20'–0"

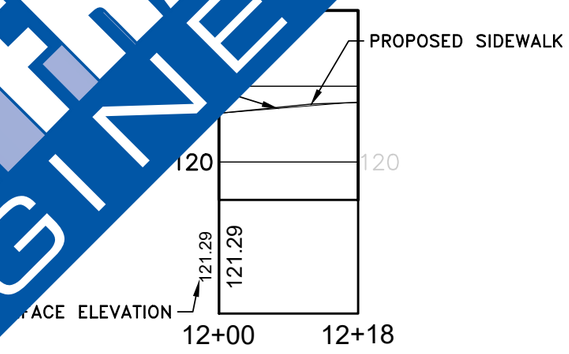

STA. 12+00–12+18

SCALE: 1"=20'–0"

LEGEND

- ELECTRICAL MANHOLE
- TELEPHONE CO. MANHOLE
- SANITARY SEWER MANHOLE
- STORM DRAIN MANHOLE
- SANITARY SEWER CLEANOUT
- FIRE HYDRANT
- TELEPHONE PEDESTAL
- UNDERGROUND TELEPHONE
- US MAIL BOX
- GAS METER
- GAS VALVE
- GAS MARKER
- WATER METER
- WATER VALVE
- IRRIGATION CONTROL VALVE
- HANDICAP PARKING SIGN
- POWER POLE
- SERVICE POLE
- LIGHT POLE
- AREA LIGHT
- GROUND ELECTRODE
- DOWN GUY
- ROADSIDE SIGN
- BENCHMARK
- FOUND IRON PIN
- REFERENCE MARKER
- BARB WIRE FENCE
- CHAIN LINK FENCE
- WOODEN FENCE
- OVERHEAD POWER LINE
- OVERHEAD PHONE LINE

- EXISTING GRAVEL PARKING & ROAD
- EXISTING HANDICAP CONCRETE PARKING
- EXISTING SIDEWALK TO REMAIN
- PROPOSED SIDEWALK
- SIDEWALK TO BE REMOVED
- PROPOSED RETAINING WALL
- PROPOSED CURB & GUTTER
- EXISTING BUILDINGS
- FILL AREAS

Date	Revision	By

Designed ---
Checked ---
Drawn ---
Approved ---


A.L. FRANKS ENGINEERING
319 W. Oak Street
El Dorado, Arkansas 71730
Phone (870) 444-5160
Fax (870) 216-1907

210 MAIN ST,
LAKE VILLAGE, ARKANSAS 71653
PHONE: 870-256-2228


CITY OF LAKE VILLAGE
RODNEY ANGEL SPORTS COMPLEX SIDEWALKS
EXTENSION 'B'

Job No.: N.A.–0–0
Scale: 1"=20'
Date: 03/2026
Sheet 11


STATE OF ARKANSAS
LICENSED PROFESSIONAL ENGINEER
No. 21958
CODY J. STRINGER

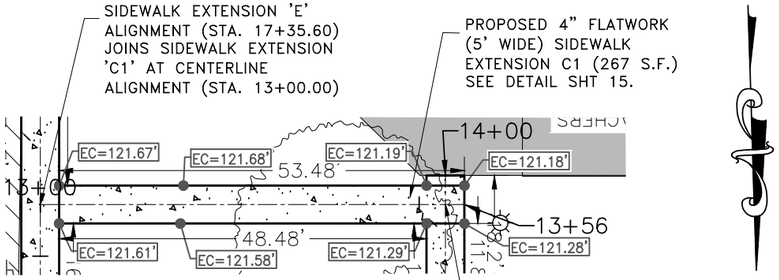

STA. 13+00–13+53
SCALE: 1"=20'–0"

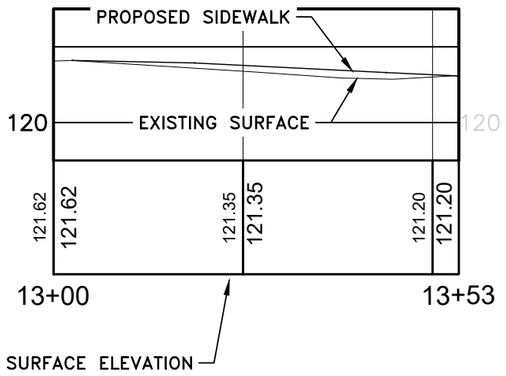

STA. 13+00–13+53
SCALE: 1"=20'–0"

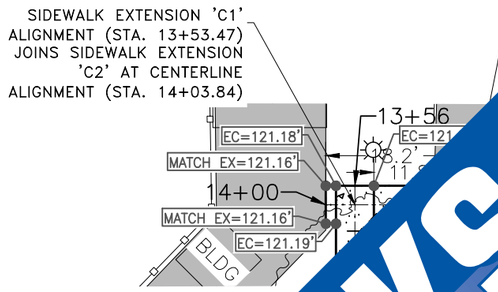

STA. 14+00–14+21
SCALE: 1"=20'–0"

LEGEND

- ELECTRICAL MANHOLE
- TELEPHONE CO. MANHOLE
- SANITARY SEWER MANHOLE
- STORM DRAIN MANHOLE
- SANITARY SEWER CLEANOUT
- FIRE HYDRANT
- TELEPHONE PEDESTAL
- UNDERGROUND TELEPHONE
- US MAIL BOX
- GAS METER
- GAS VALVE
- GAS MARKER
- WATER METER
- WATER VALVE
- IRRIGATION CONTROL VALVE
- HANDICAP PARKING SIGN
- POWER POLE
- SERVICE POLE
- LIGHT POLE
- AREA LIGHT
- GROUND ELECTRODE
- DOWN GUY
- ROADSIDE SIGN
- BENCHMARK
- FOUND IRON PIN
- REFERENCE MARKER
- BARB WIRE FENCE
- CHAIN LINK FENCE
- WOODEN FENCE
- OVERHEAD POWER LINE
- OVERHEAD PHONE LINE
- EXISTING GRAVEL PARKING & ROAD
- EXISTING HANDICAP CONCRETE PARKING
- EXISTING SIDEWALK TO REMAIN
- PROPOSED SIDEWALK
- SIDEWALK TO BE REMOVED
- PROPOSED RETAINING WALL
- PROPOSED CURB & GUTTER
- EXISTING BUILDINGS
- FILL AREAS

Date	Revision	By

Designed ---
Checked ---
Drawn ---
Approved ---


A.L. FRANKS ENGINEERING
319 W. Oak Street
El Dorado, Arkansas 71730
Phone (870) 444-5160
Fax (870) 216-1907

210 MAIN ST,
LAKE VILLAGE, ARKANSAS 71653
PHONE: 870-256-2228


CITY OF LAKE VILLAGE
RODNEY ANGEL SPORTS COMPLEX SIDEWALKS
EXTENSION 'C'

Job No.: N.A.-0-0
Scale: 1"=20'
Date: 03/2026
Sheet 12


STATE OF ARKANSAS
LICENSED PROFESSIONAL ENGINEER
No. 21958
CODY J. STRINGER

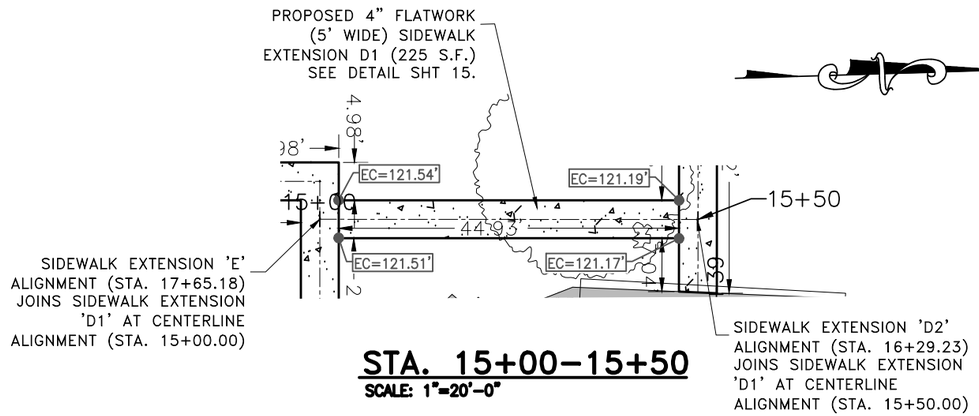


STA. 15+00–15+50
SCALE: 1"=20'-0"

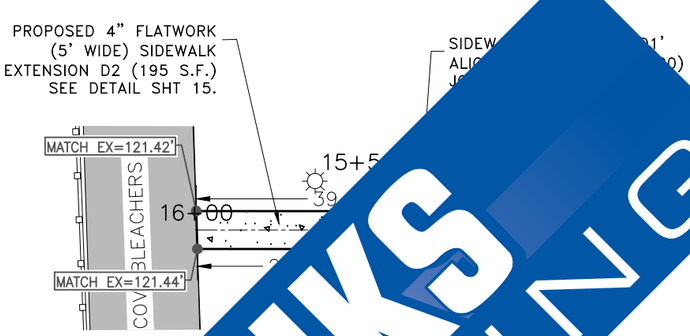

ST

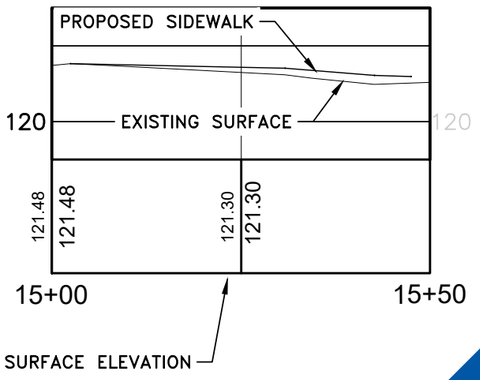

STA. 15+00–1
SCALE: 1"=20'-0"

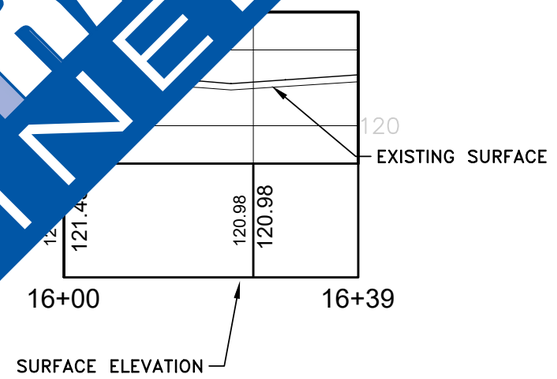

STA. 16+00–16+39
SCALE: 1"=20'-0"

LEGEND

- ELECTRICAL MANHOLE
- TELEPHONE CO. MANHOLE
- SANITARY SEWER MANHOLE
- STORM DRAIN MANHOLE
- SANITARY SEWER CLEANOUT
- FIRE HYDRANT
- TELEPHONE PEDESTAL
- UNDERGROUND TELEPHONE
- US MAIL BOX
- GAS METER
- GAS VALVE
- GAS MARKER
- WATER METER
- WATER VALVE
- IRRIGATION CONTROL VALVE
- HANDICAP PARKING SIGN
- POWER POLE
- SERVICE POLE
- LIGHT POLE
- AREA LIGHT
- GROUND ELECTRODE
- DOWN GUY
- ROADSIDE SIGN
- BENCHMARK
- FOUND IRON PIN
- REFERENCE MARKER
- BARB WIRE FENCE
- CHAIN LINK FENCE
- WOODEN FENCE
- OVERHEAD POWER LINE
- OVERHEAD PHONE LINE
- EXISTING GRAVEL PARKING & ROAD
- EXISTING HANDICAP CONCRETE PARKING
- EXISTING SIDEWALK TO REMAIN
- PROPOSED SIDEWALK
- SIDEWALK TO BE REMOVED
- PROPOSED RETAINING WALL
- PROPOSED CURB & GUTTER
- EXISTING BUILDINGS
- FILL AREAS

Date	Revision	By

Designed ---
Checked ---
Drawn ---
Approved ---


A.L. FRANKS ENGINEERING
319 W. Oak Street
El Dorado, Arkansas 71730
Phone (870) 444-5160
Fax (870) 216-1907

210 MAIN ST,
LAKE VILLAGE, ARKANSAS 71653
PHONE: 870-256-2228

CITY OF LAKE VILLAGE
RODNEY ANGEL SPORTS COMPLEX SIDEWALKS
EXTENSION 'D'


Job No.: N.A.-0-0
Scale: 1"=20'
Date: 03/2026
Sheet 13

STATE OF ARKANSAS
LICENSED PROFESSIONAL ENGINEER
No. 21958
CODY J. STRINGER

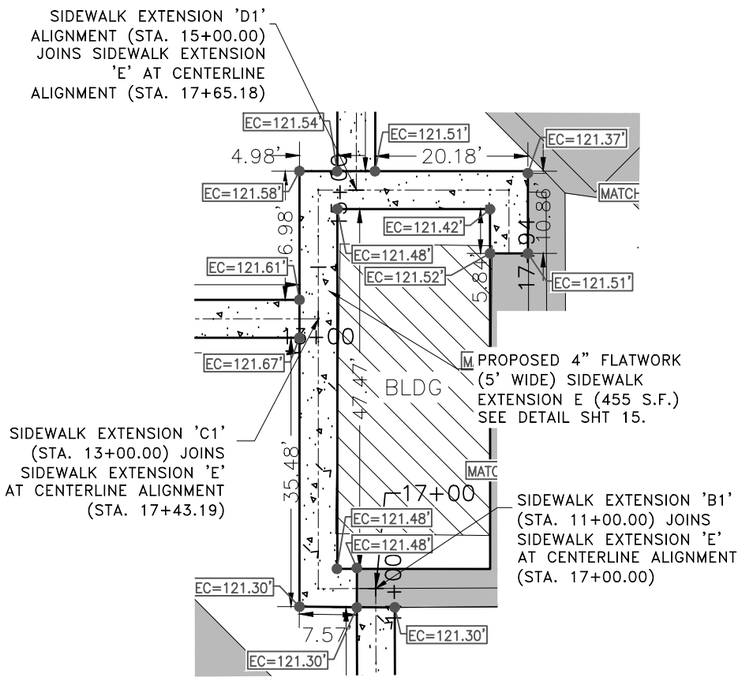

STA. 17+00–17+94

SCALE: 1"=20'–0"

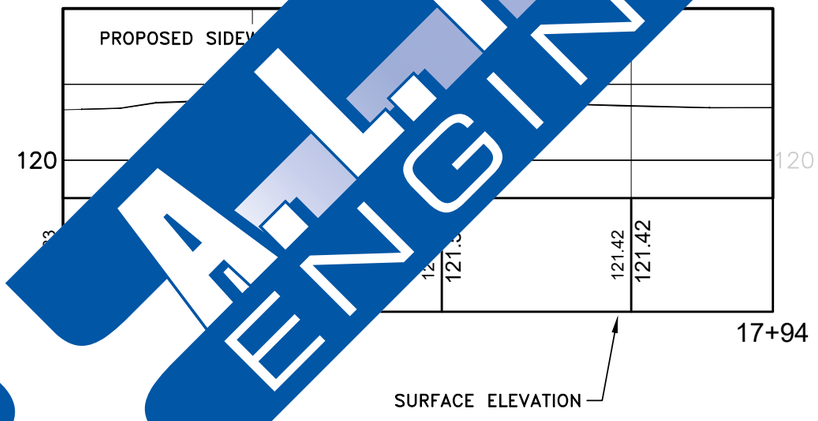

STA. 17+00–17+94

SCALE: 1"=20'–0"

LEGEND

- ELECTRICAL MANHOLE
- TELEPHONE CO. MANHOLE
- SANITARY SEWER MANHOLE
- STORM DRAIN MANHOLE
- SANITARY SEWER CLEANOUT
- FIRE HYDRANT
- TELEPHONE PEDESTAL
- UNDERGROUND TELEPHONE
- US MAIL BOX
- GAS METER
- GAS VALVE
- GAS MARKER
- WATER METER
- WATER VALVE
- IRRIGATION CONTROL VALVE
- HANDICAP PARKING SIGN
- POWER POLE
- SERVICE POLE
- LIGHT POLE
- AREA LIGHT
- GROUND ELECTRODE
- DOWN GUY
- ROADSIDE SIGN
- BENCHMARK
- FOUND IRON PIN
- REFERENCE MARKER
- BARB WIRE FENCE
- CHAIN LINK FENCE
- WOODEN FENCE
- OVERHEAD POWER LINE
- OVERHEAD PHONE LINE

- EXISTING GRAVEL PARKING & ROAD
- EXISTING HANDICAP CONCRETE PARKING
- EXISTING SIDEWALK TO REMAIN
- PROPOSED SIDEWALK
- SIDEWALK TO BE REMOVED
- PROPOSED RETAINING WALL
- PROPOSED CURB & GUTTER
- EXISTING BUILDINGS
- FILL AREAS

Date	Revision	By

Designed ---
Checked ---
Drawn ---
Approved ---

A.L. FRANKS ENGINEERING
319 W. Oak Street
El Dorado, Arkansas 71730
Phone (870) 444-5160
Fax (870) 216-1907

210 MAIN ST,
LAKE VILLAGE, ARKANSAS 71653
PHONE: 870-256-2228


CITY OF LAKE VILLAGE
RODNEY ANGEL SPORTS COMPLEX SIDEWALKS
EXTENSION 'E'

Job No.: N.A.–0–0
Scale: 1"=20'
Date: 03/2026
Sheet 14


STATE OF ARKANSAS
LICENSED PROFESSIONAL ENGINEER
No. 21958
CODY J. STRINGER

TYPICAL SIDEWALK NOTES:


1. ALL CONCRETE SIDEWALK PAVING TO HAVE A SINGLE MAT OF REINFORCING STEEL (NO. 4 BARS 18" OCEW)
2. ALL SIDEWALK TO HAVE CONTROL JOINTS AT INTERVALS EQUAL TO THE SECTION WIDTH.
3. ALL SIDEWALK TO HAVE EXPANSION JOINTS AT INTERVALS NOT TO EXCEED 40'.

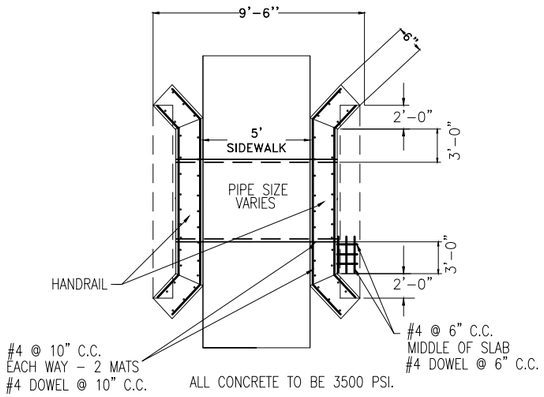

HEADWALL DETAIL
N.T.S.

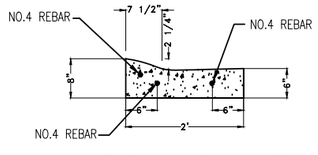


STANDARD LAYDOWN CURB
N.T.S

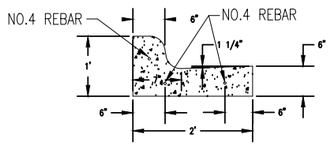


24" STANDARD CURB AND GUTTER

DUMMY JOINTS TO BE PROVIDED IN CURB AT 15' C/C. JOINTS TO BE PLACED WITHIN 24 HOURS OF CONCRETE PLACEMENT TO PREVENT RANDOM CRACKING.


PROVIDE EXPANSION JOINTS AT 40' MAX SPACING.

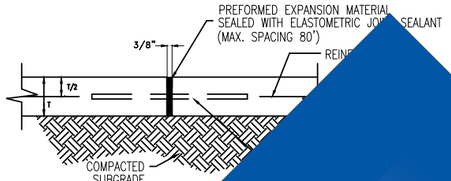


EXPANSION & TRAVERSE
N.T.S

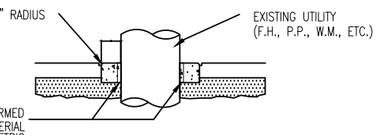


SIDEWALK PENETRATION DETAIL
N.T.S

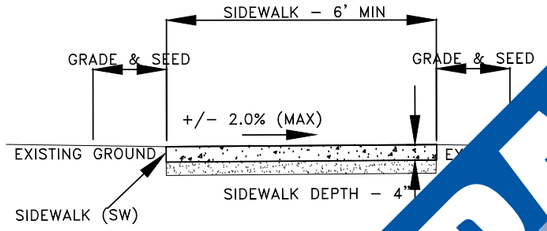


6' SIDEWALK TYPICAL SECTION

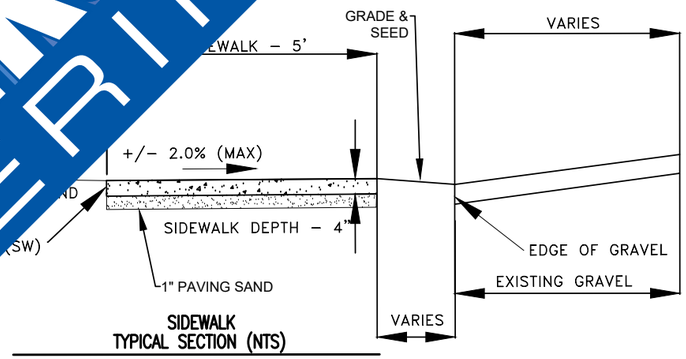

SIDEWALK TYPICAL SECTION (NTS)

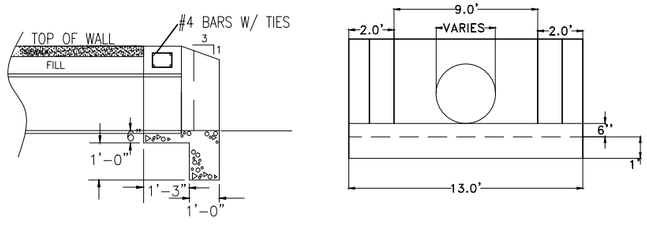


DOWNSTREAM HEADWALL
UPSTREAM HEADWALL (SAME)

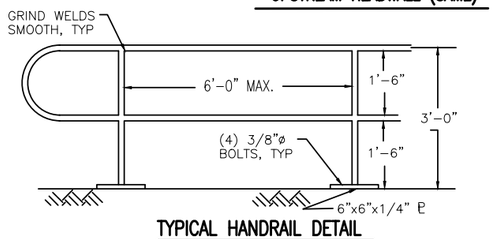

TYPICAL HANDRAIL DETAIL
N.T.S.


NOTE:
HANDRAILS TO BE IN FULL COMPLIANCE WITH ALL APPLICABLE SECTIONS OF THE MOST CURRENT REVISION OF THE AMERICANS WITH DISABILITIES ACT.

HANDRAIL TO BE BLACK PAINTED STEEL AND SLOPED TO MATCH TOP OF WALL SLOPE AT LOCATIONS SHOWN FOR INSTALLATION. ALL VERTICAL SECTIONS TO BE PLUMB.

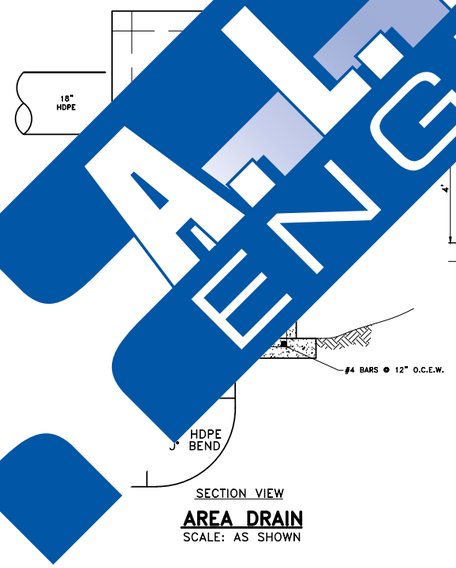


SECTION VIEW


AREA DRAIN
SCALE: AS SHOWN

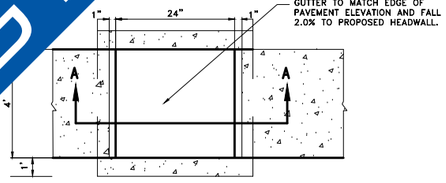

PLAN VIEW

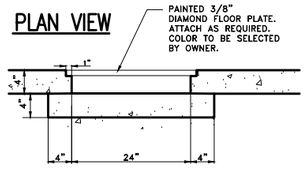

SECTION A-A
TYPICAL SIDEWALK DRAIN DETAIL
N.T.S

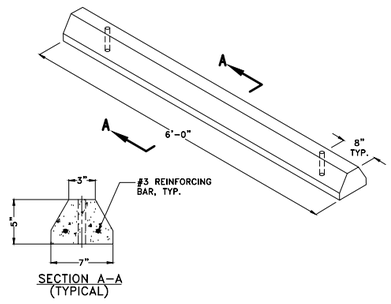

TYPICAL CURB STOP DETAIL
N.T.S

Date	Revision	By

Designed ---
Checked ---
Drawn ---
Approved ---

A.L. FRANKS ENGINEERING
319 W. Oak Street
El Dorado, Arkansas 71730
Phone (870) 444-5160
Fax (870) 216-1907

210 MAIN ST,
LAKE VILLAGE, ARKANSAS 71653
PHONE: 870-256-2228

CITY OF LAKE VILLAGE
RODNEY ANGEL SPORTS COMPLEX SIDEWALKS
DETAILS

Job No.: N.A.
Scale: N.T.S.
Date: 03/2026
Sheet 15

STATE OF ARKANSAS
LICENSED PROFESSIONAL ENGINEER
No. 21958
CODY J. STRINGER